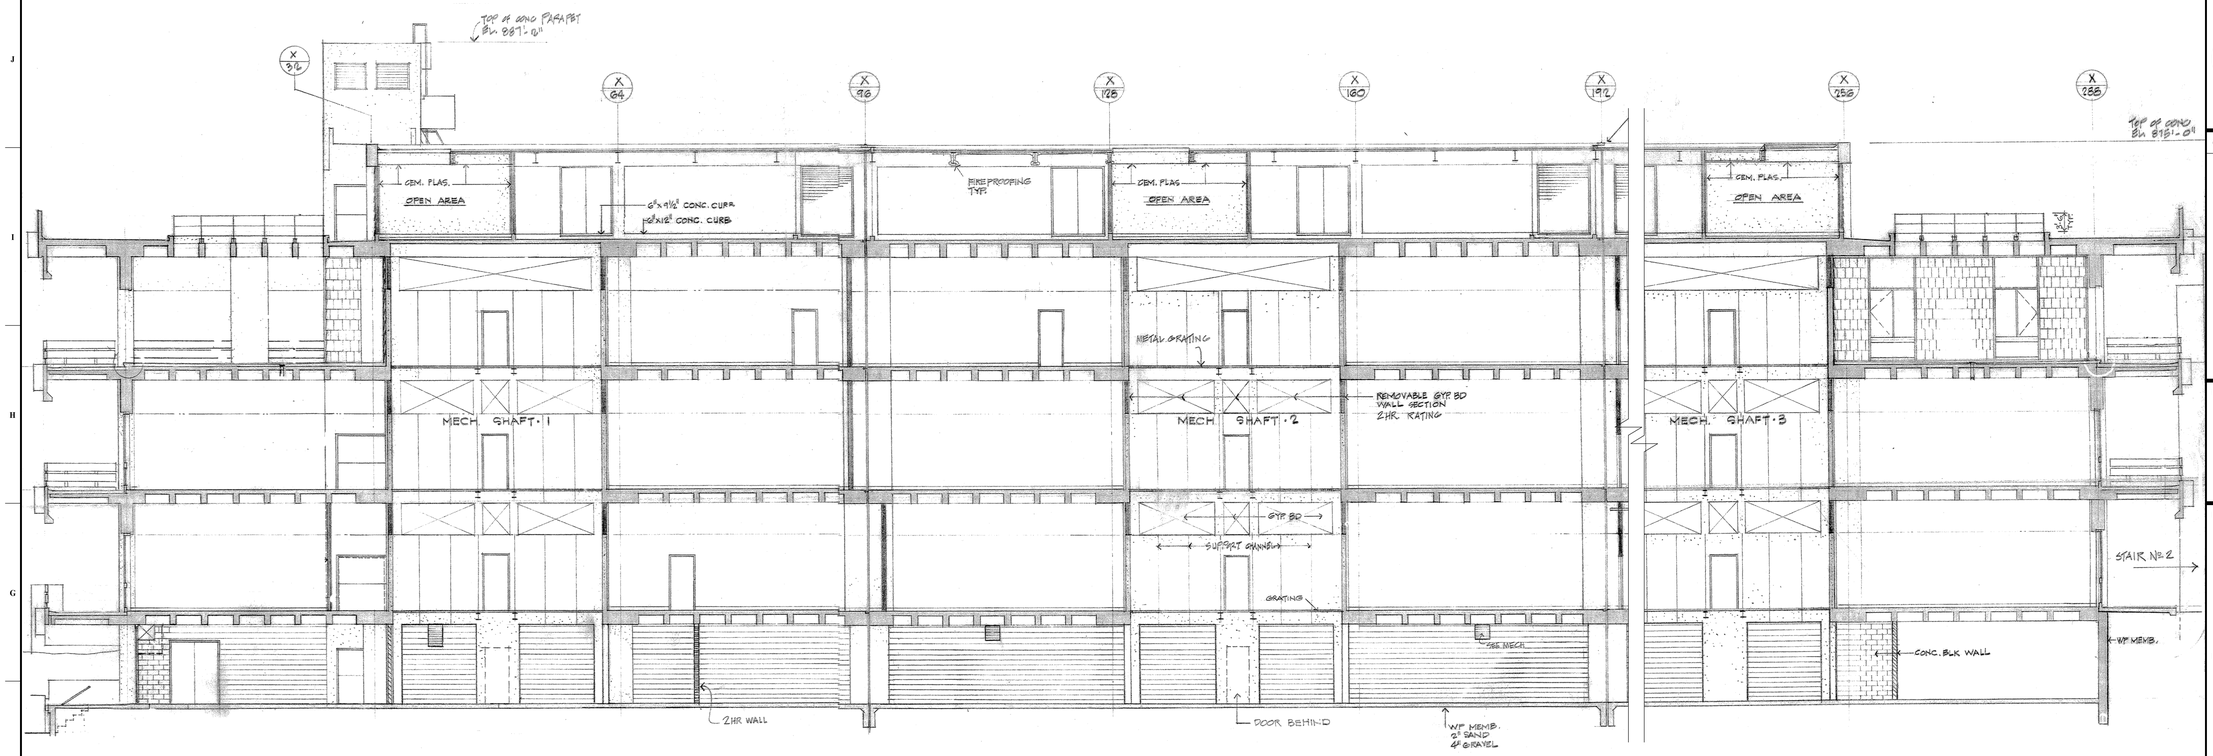

LONGITUDINAL SECTION - EXISTING CONDITION (FOR REFERENCE ONLY) (1)

1/8"=1'-0"

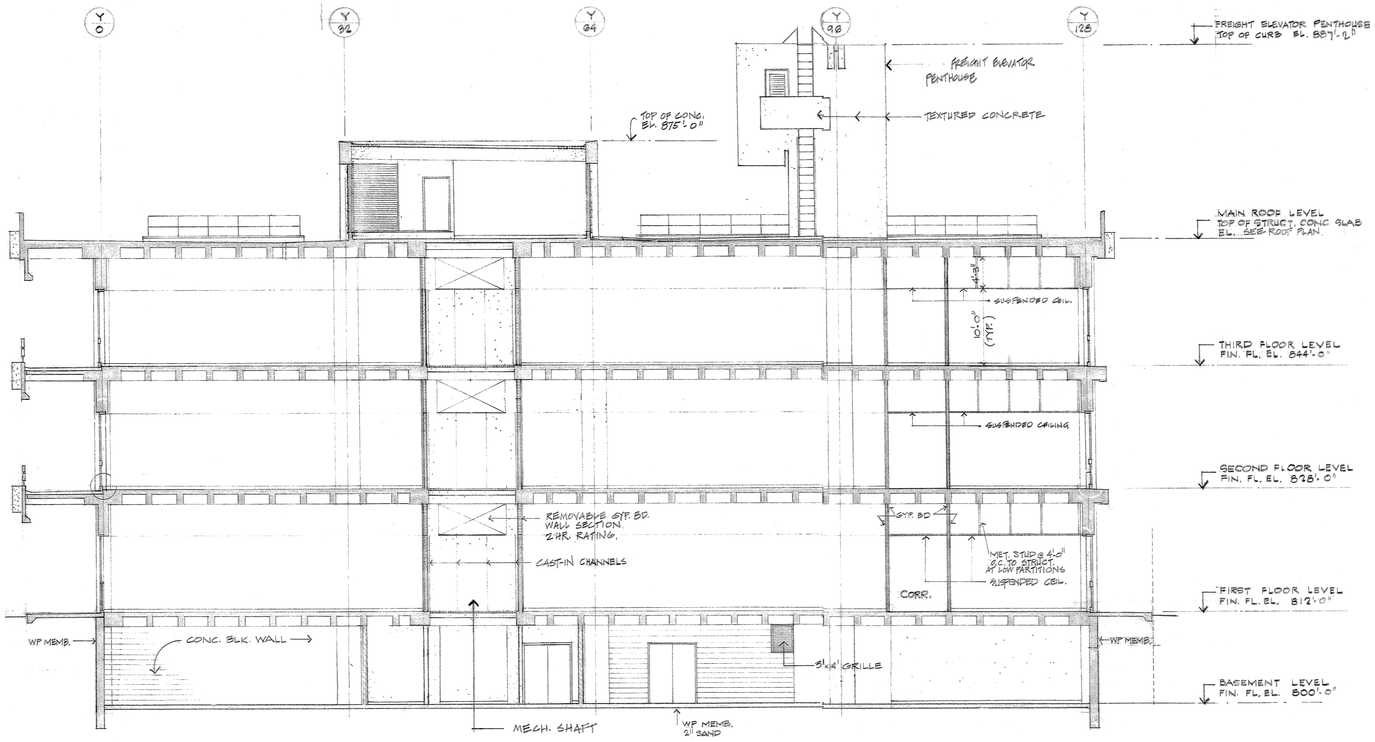

CROSS SECTION - EXISTING CONDITION (FOR REFERENCE ONLY) (2)

1/8"=1'-0"

Gicklhorn Lazzarotto Partners

645 HARRISON ST
SUITE 101
SAN FRANCISCO
CA 94107

415 512 7795 T
415 512 7796 F

GLPsf.com

CONSULTANTS

MECHANICAL/ELECTRICAL/ PLUMBING ENGINEER
GAYNER ENGINEERS
1133 POST STREET
SAN FRANCISCO, CA 94109
TEL: 415.474.9500
FAX: 415.474.1363

KEY PLAN:

FIRE MARSHAL:

DSA:

LICENSED ARCHITECT MARVIN N GICKLHORN NO. C 11934 REN. 8/09 STATE OF CALIFORNIA

University of California
Physical Planning and Construction
Santa Cruz Campus
Santa Cruz, California

Baskin Alterations - Labs 206, 207 & 208 Final User Build-out

Baskin Engineering Building
1156 High Street
Santa Cruz, CA 95064
UCSC PROJECT & FILE NO: 2700-111

ISSUE DATE

REVISIONS		
NO.	DATE	DESCRIPTION
	10/03/07	ISSUED FOR FINAL REVIEW

PROJECT NO:	0723
CAD DWG FILE:	AS SHOWN/G00TTLB.DWG
DRAWN BY:	FA/CH/ZK
CHECKED BY:	MHG

SHEET TITLE

BUIDING SECTIONS - EXISTING CONDITION (FOR REFERENCE ONLY)

A-301

SHEET OF