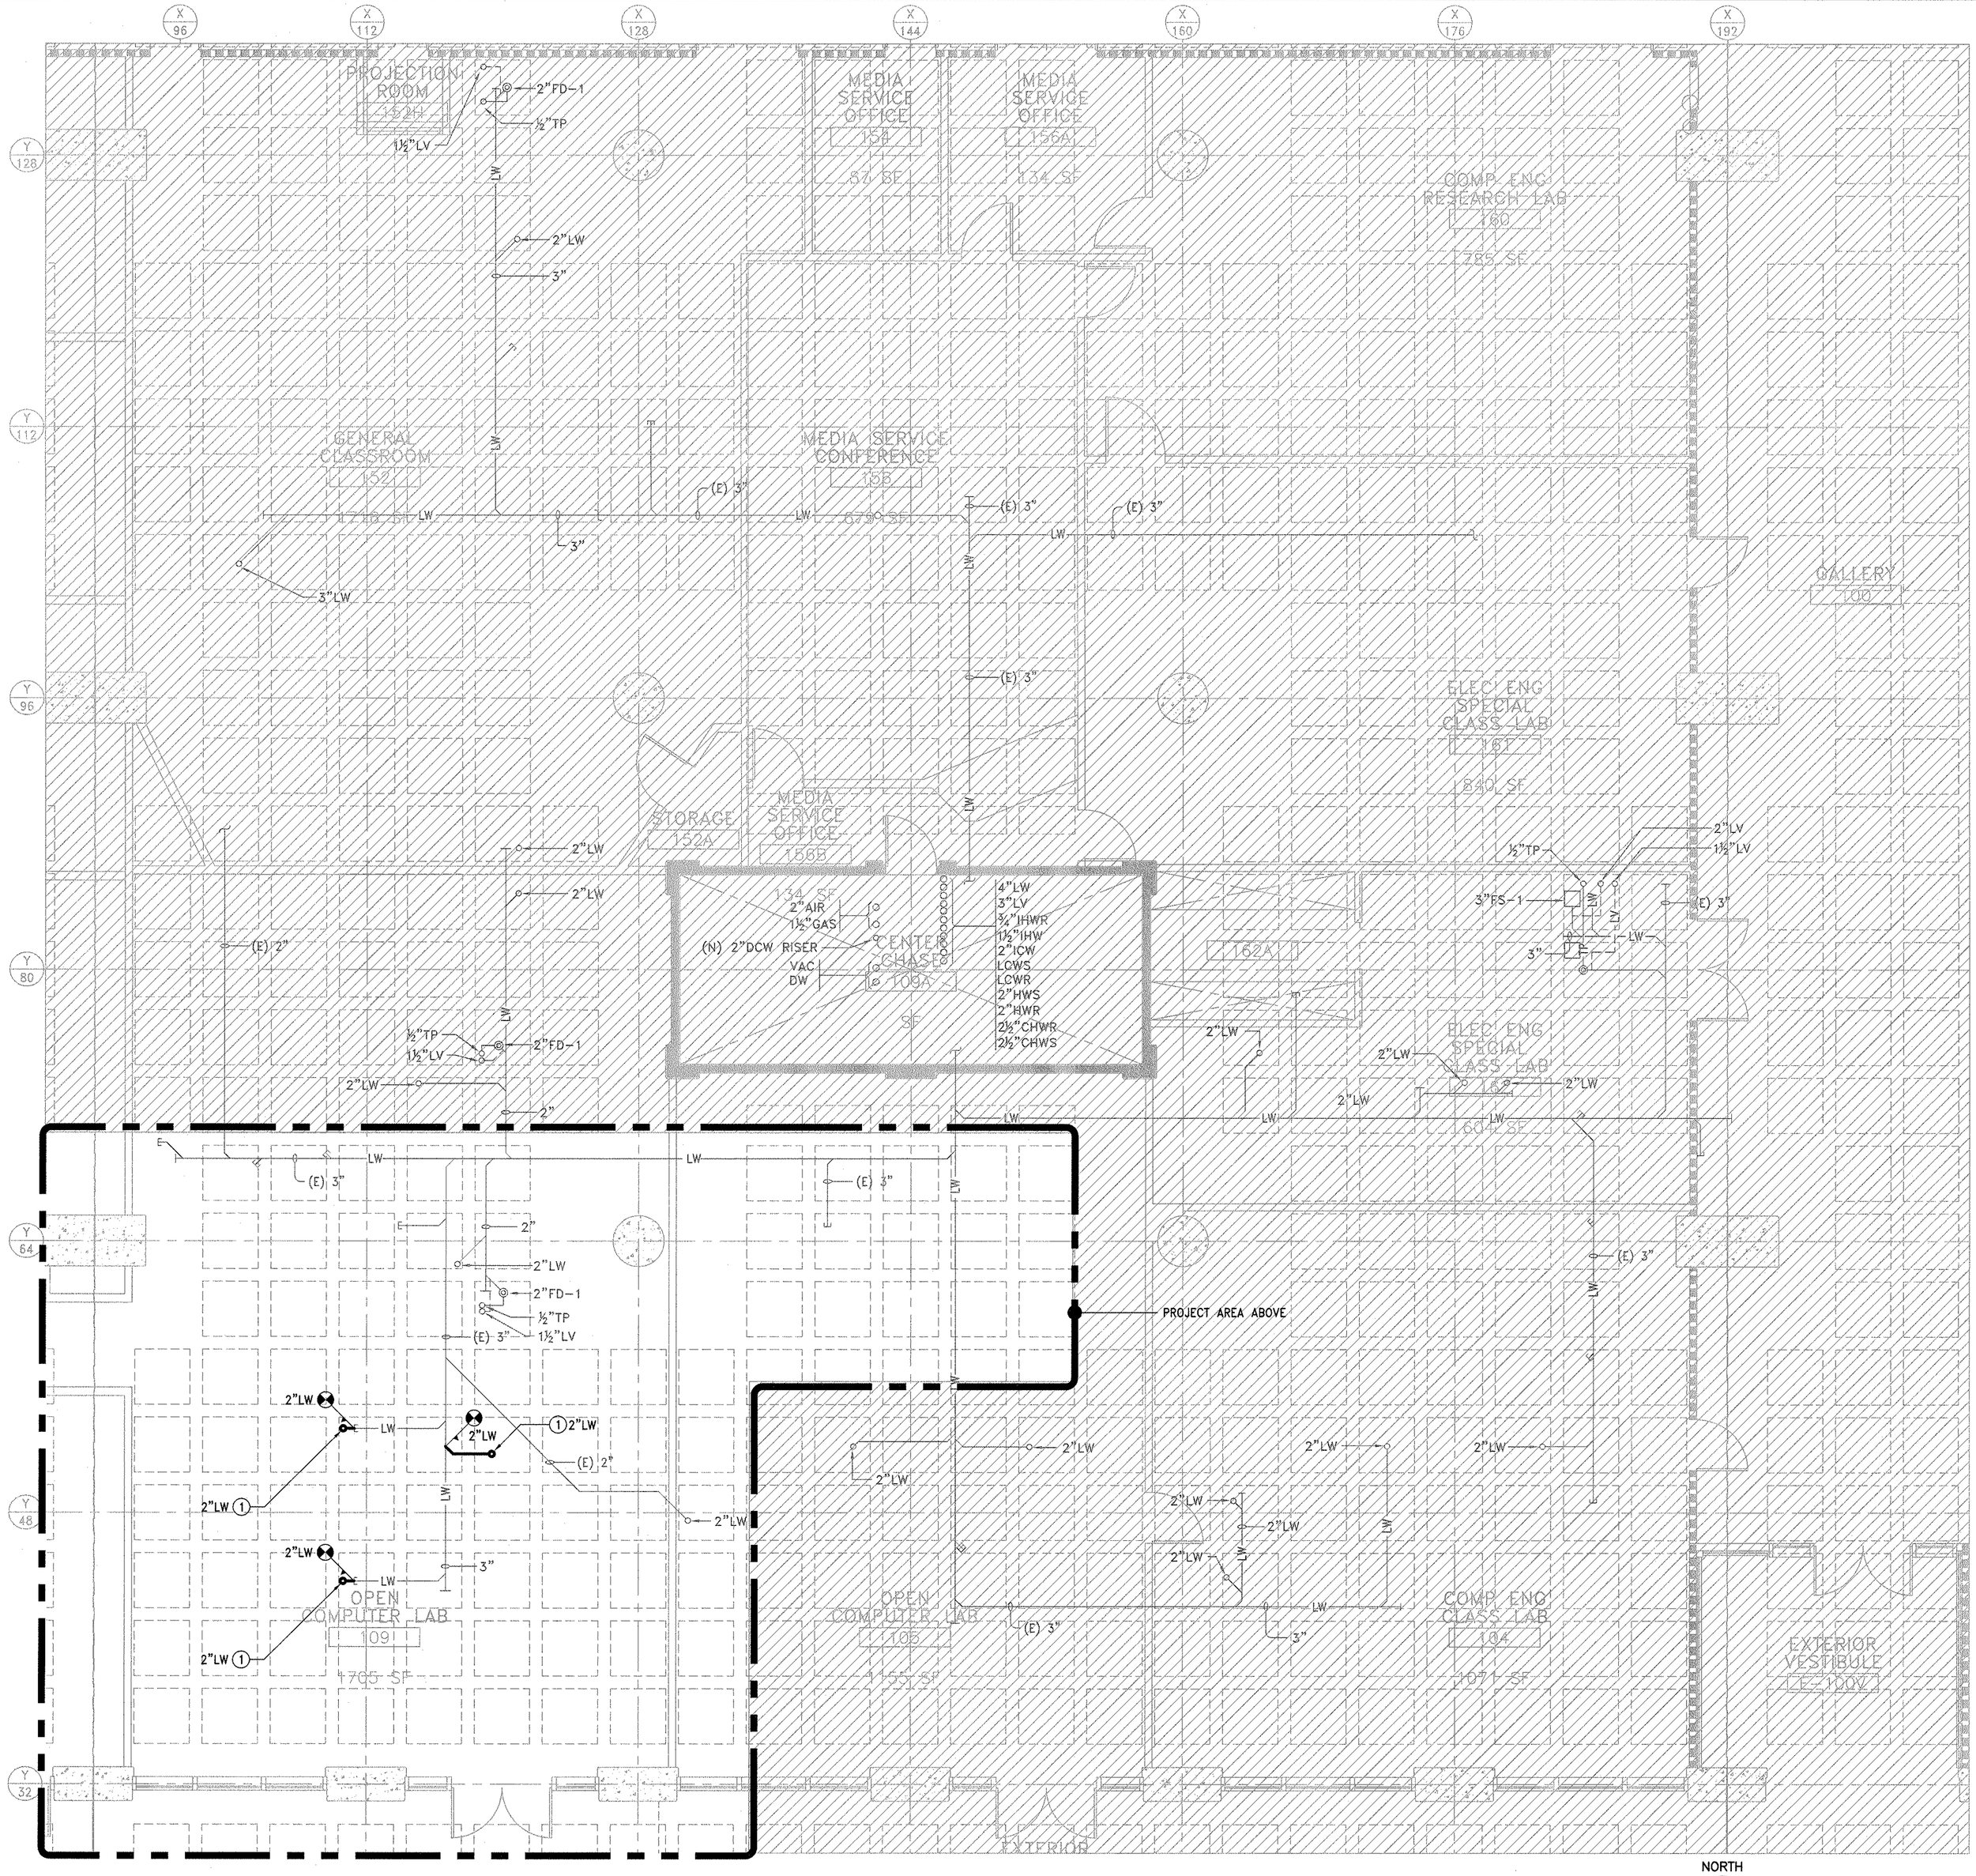

SECOND FLOOR – UNDERFLOOR PLUMBING PLAN
1/4"=1'-0"

1

NORTH

SHEET NOTES:

(1) PIPING UP TO FLOOR ABOVE.

GENERAL NOTES:

1. FIRST FLOOR PLAN SHOWN ON DRAWING FOR CLARITY.

Gicklhorn Lazzarotto Partners

645 HARRISON ST
SUITE 101
SAN FRANCISCO
CA 94107

415 512 7795 T
415 512 7796 F

GLPsf.com

CONSULTANTS

MECHANICAL/ELECTRICAL/
PLUMBING ENGINEER
GAYNER ENGINEERS
1133 POST STREET
SAN FRANCISCO, CA 94109
TEL: 415.474.9500
FAX: 415.474.1363

KEY PLAN:

FIRE MARSHAL:

DSA:

University of California
Physical Planning and Construction
Santa Cruz Campus
Santa Cruz, California

Baskin Alterations - Labs 206, 207 & 208 Final User Build-out
Baskin Engineering Building
1156 High Street
Santa Cruz, CA 95064

UCSC PROJECT & FILE NO: 2700-111

ISSUE DATE

REVISIONS

NO.	DATE	DESCRIPTION
	10/19/07	ISSUED FOR FINAL REVIEW

PROJECT NO: 0723

CAD DWG FILE:

DRAWN BY:

CHECKED BY:

SHEET TITLE

SECOND FLOOR - UNDERFLOOR PLUMBING FLOOR PLAN (CENTER)

P-401

SHEET OF